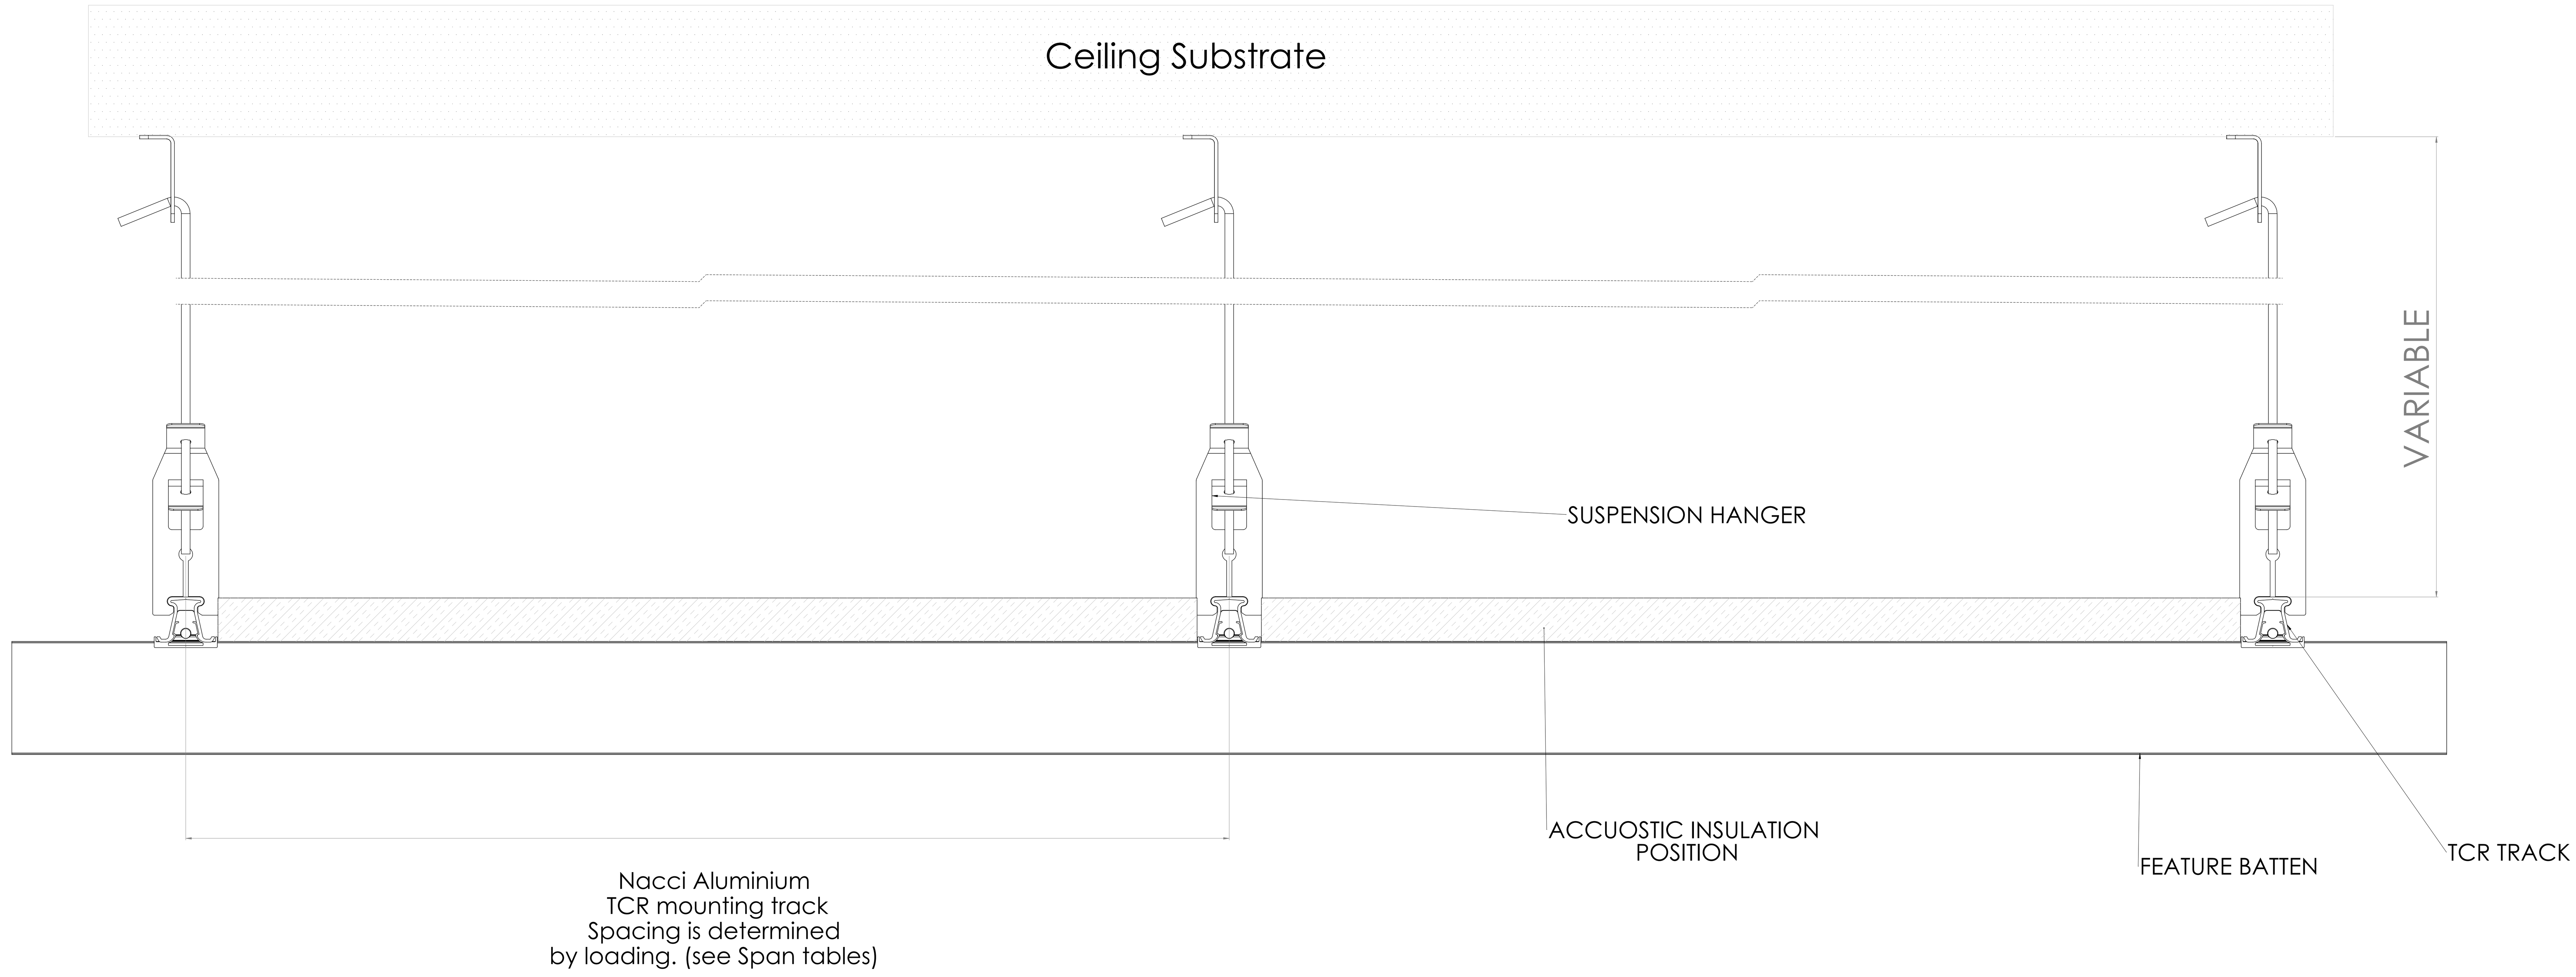

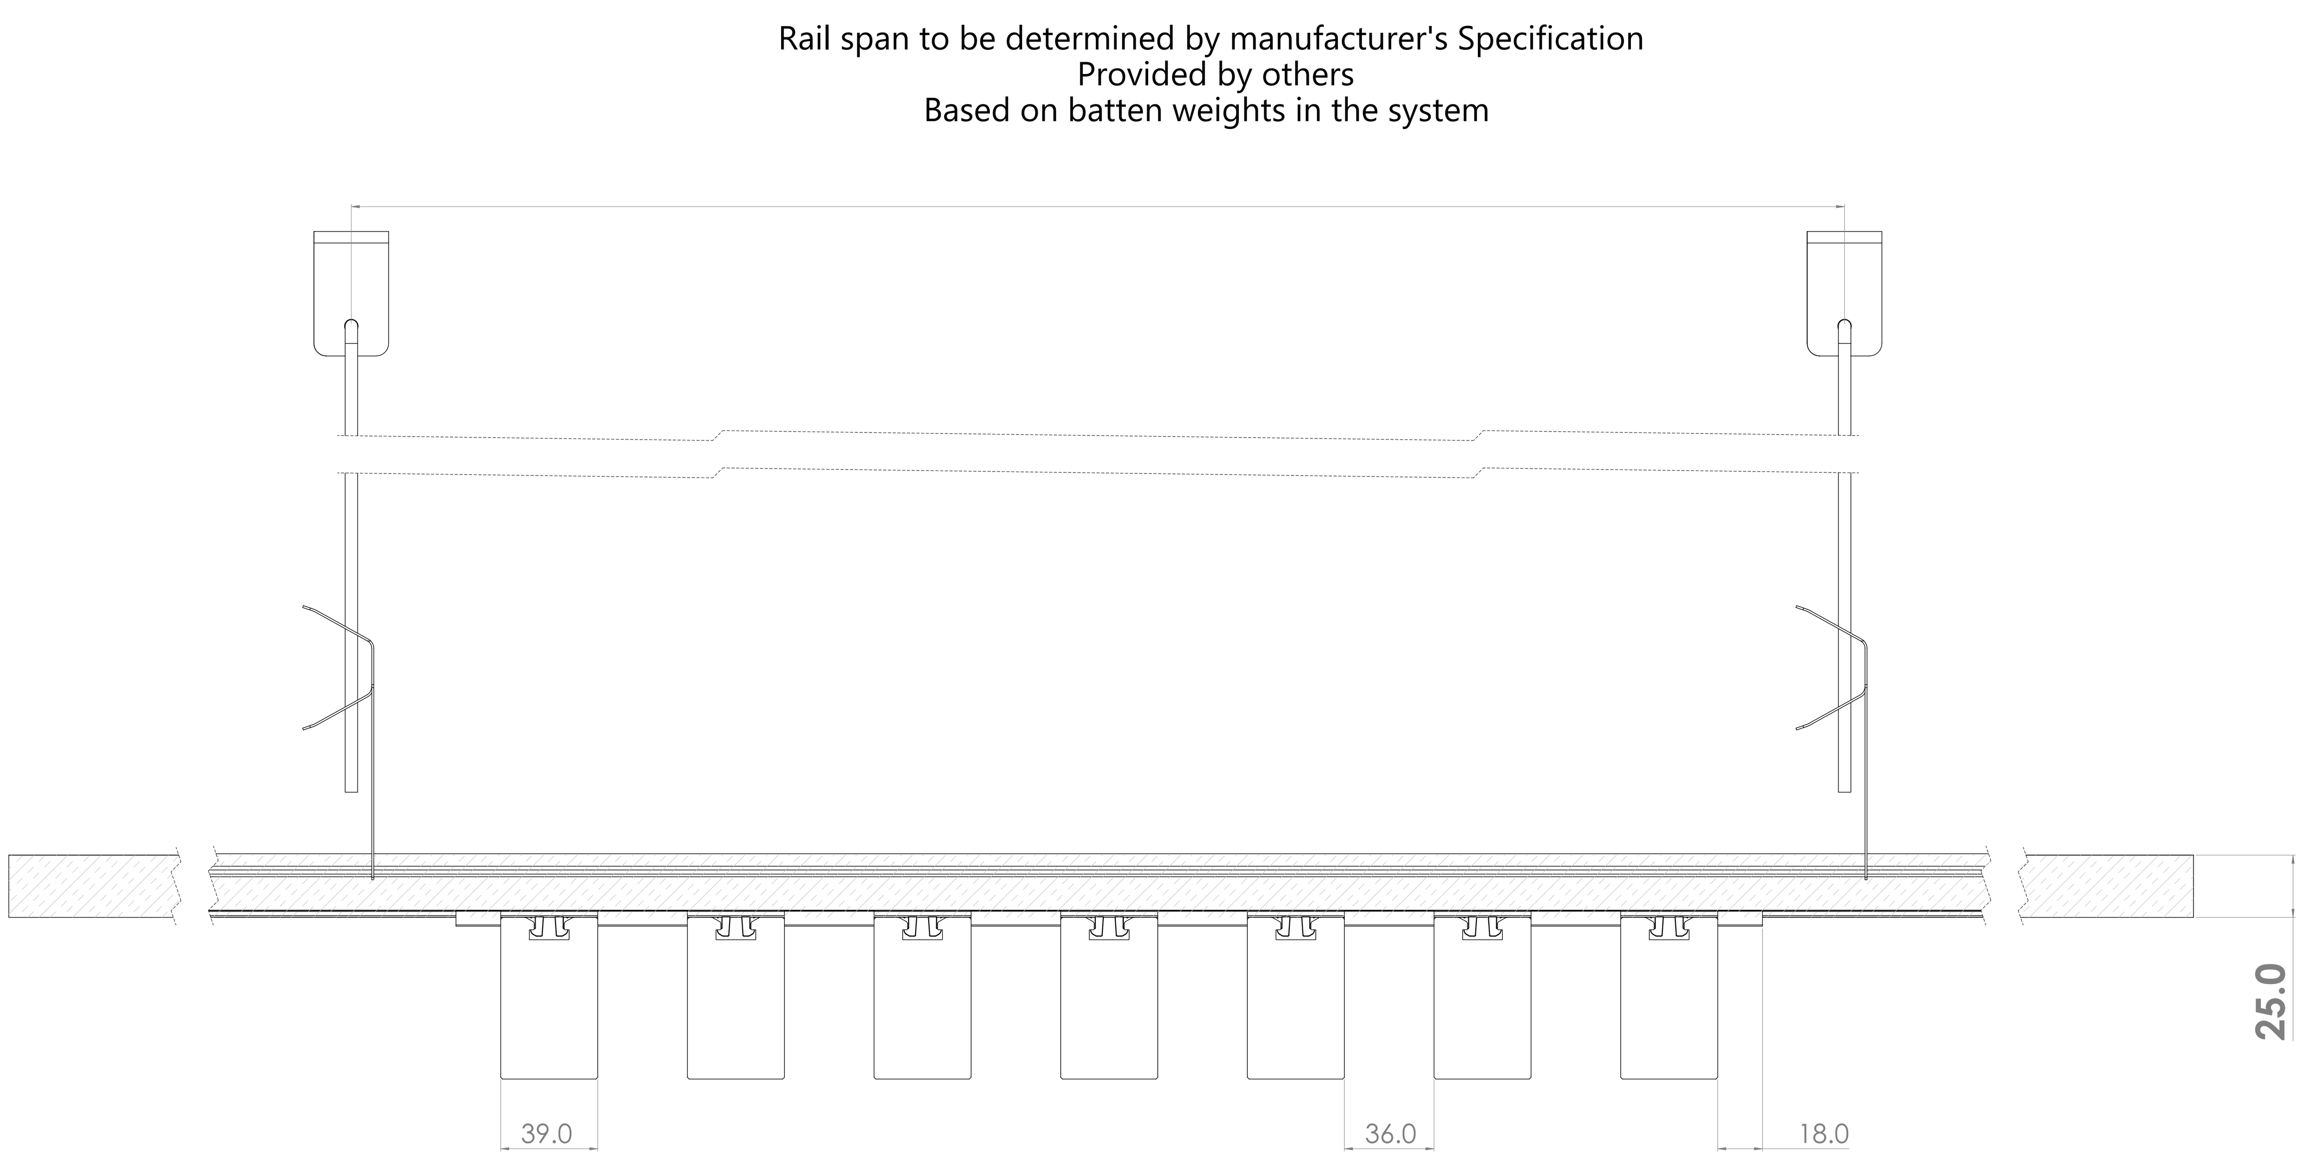

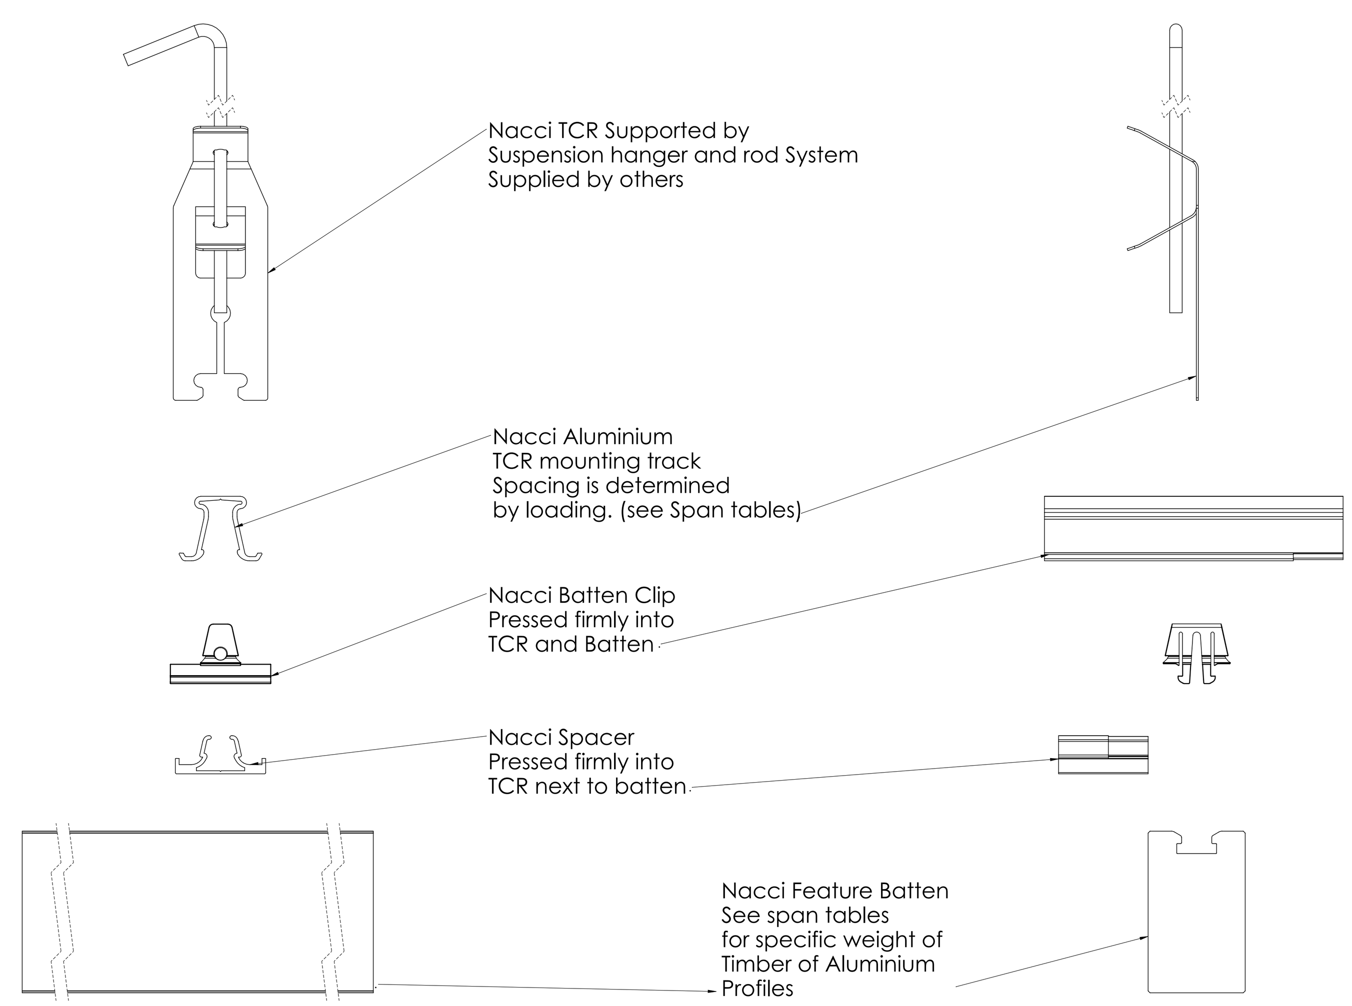

Batten Widths
Standard
39mm,64mm & 90mm
IN ANY PROFILE

Batten Spacing
Standard
0mm,18mm,36mm,61mm & 81mm

STANDARD TIMBER SIZES

BATTEN PROFILES CAN BE DEVELOPED PER PROJECT

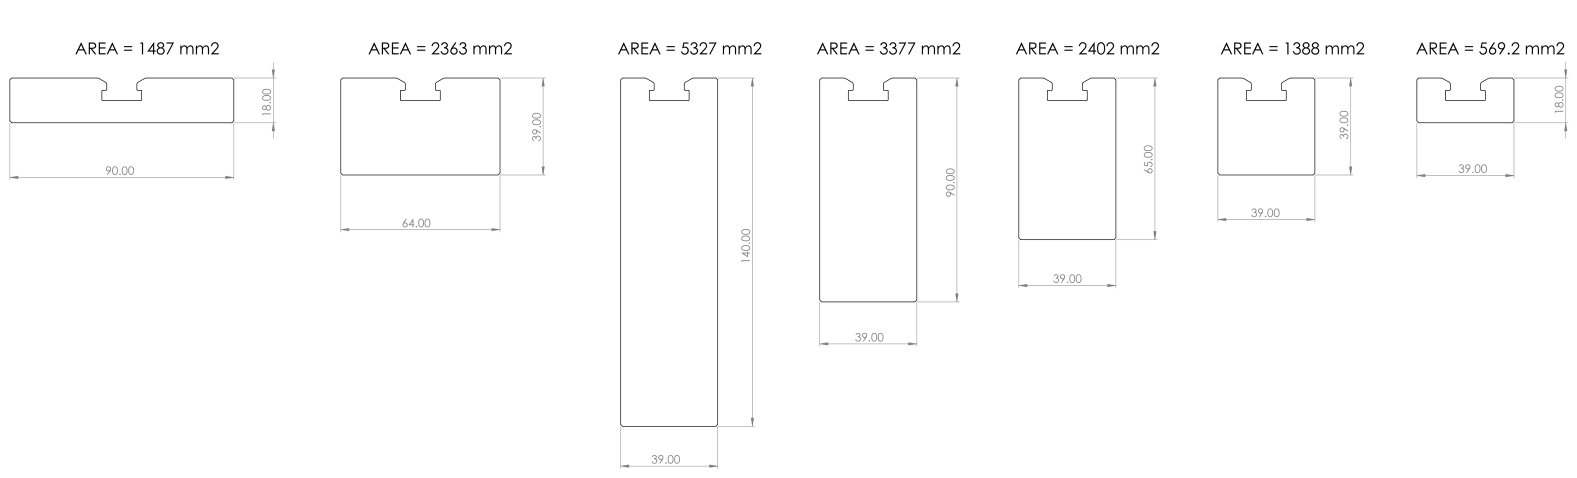

STANDARD ALUMINIUM SIZES

BATTEN PROFILES CAN BE DEVELOPED PER PROJECT